EXAMINER'S APPROVAL
APPROVED 24 1987
ASS'T. EXAMINER OF SURVEYS

PART 1 All of Parcel 9-5 Section T-16
PART 4 Appurtenant Right of Way in Inst. No. 131024
PART 2 Appurtenant Right of Way in Inst. No. 131025
PART 3 Appurtenant Easement in Inst. No. 131026


METRIC
DISTANCES SHOWN ON THIS PLAN ARE IN METRES AND CAN BE CONVERTED TO FEET BY DIVIDING BY 0.3048

CAUTION
THIS PLAN IS NOT A PLAN OF SUBDIVISION WITHIN THE MEANING OF THE PLANNING ACT.

L-5327

I REQUIRE THIS PLAN TO BE DEPOSITED UNDER THE LAND TITLES ACT
DATE August 18, 1986
C. E. DOTTERILL
ONTARIO LAND SURVEYOR

PLAN 20R-8199
RECEIVED AND DEPOSITED
DATE 30 July 1987
LAND REGISTRAR
FOR THE LAND TITLES DIVISION OF HALTON (No. 20)

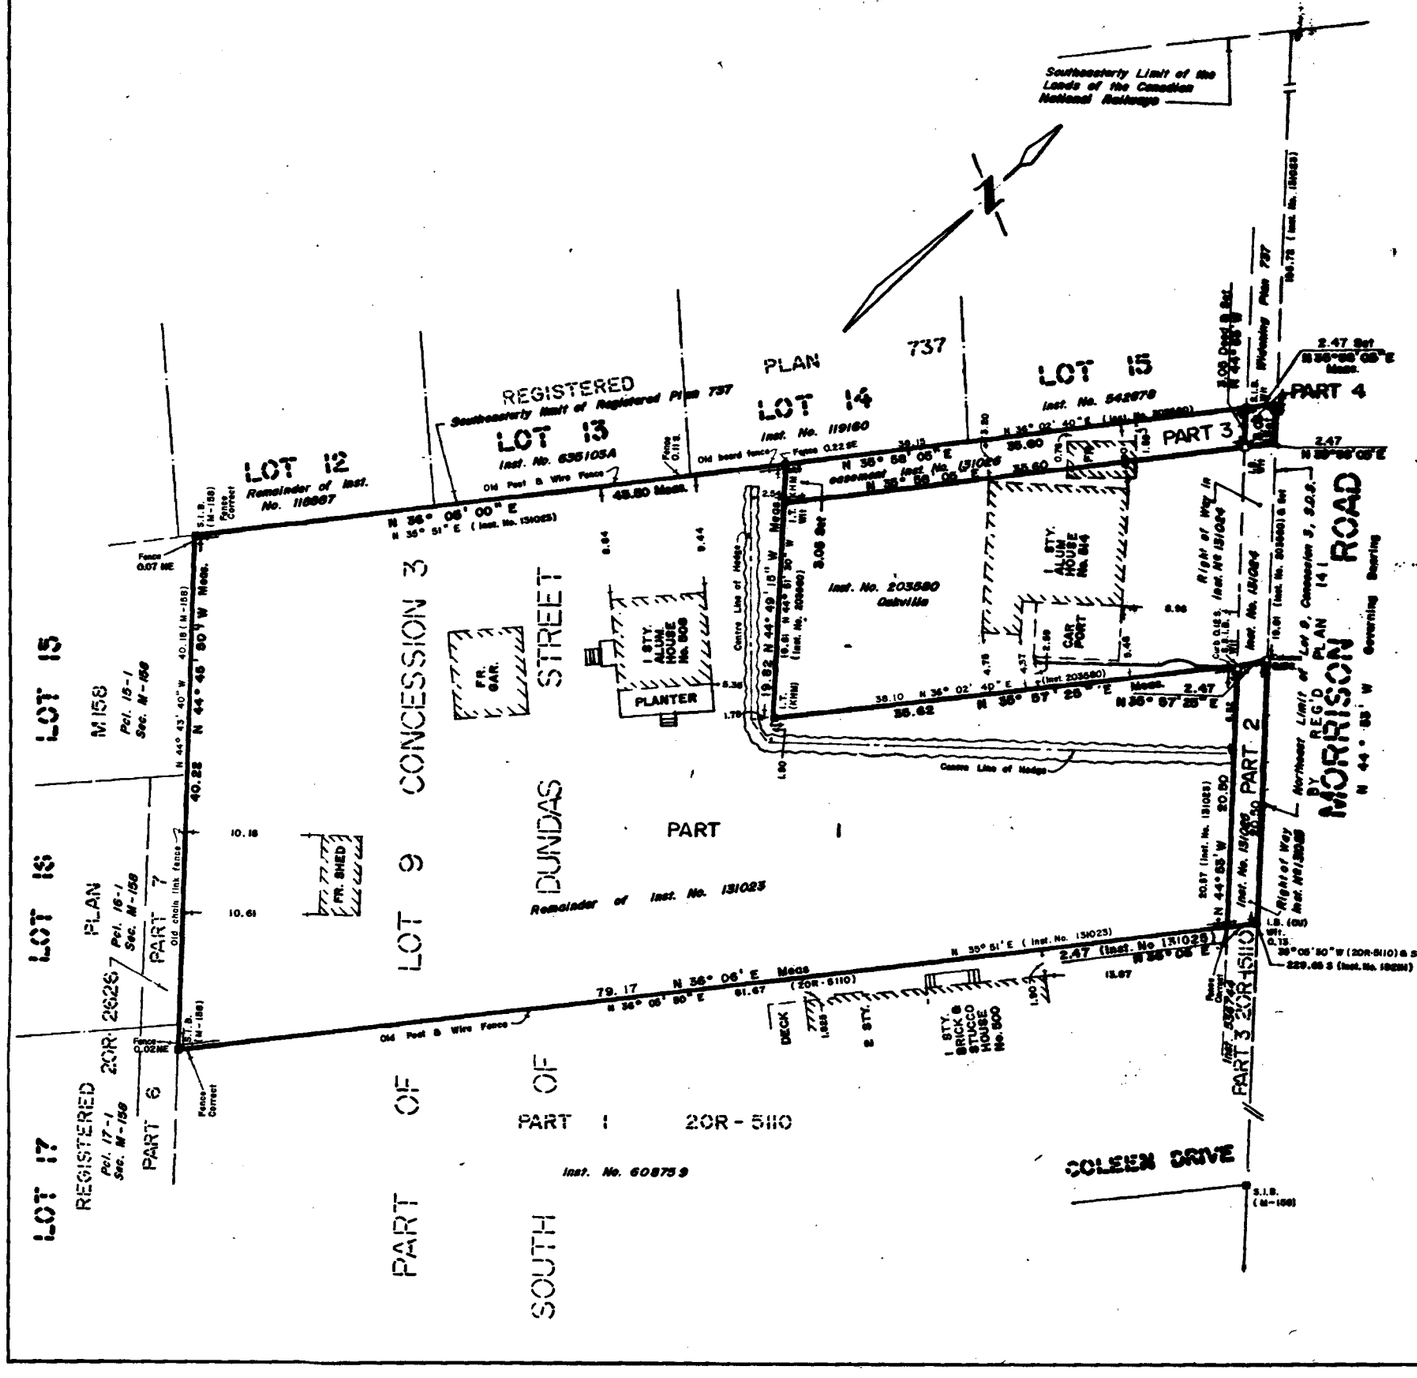

PLAN OF SURVEY OF
PART OF LOT 9
CONCESSION 3
SOUTH OF DUNDAS STREET
FORMERLY TOWNSHIP OF TRAFALGAR,
COUNTY OF HALTON
NOW
TOWN OF OAKVILLE
REGIONAL MUNICIPALITY OF HALTON
SCALE 1:300

C.E. DOTTERILL, O.L.S. 1986

SURVEYOR'S CERTIFICATE
I certify that
1. This survey and plan are correct and in accordance with The Surveys Act and The Land Titles Act and the regulations made thereunder.
2. The survey was completed on the 13th day of August 1986.

August 18th, 1986
C. E. DOTTERILL
Ontario Land Surveyor

BEARING NOTE
Bearings hereon are astronomic and are referred to the westerly limit of Morrison Road as shown on Plan 20R-5110 having a bearing of N 44° 55' W.

NOTE

S.I.B.	Denotes	Standard Iron Bar 0.025 sq. by 1.219 long.
I.B.	"	Iron Bar 0.016 sq. by 0.610 long.
S.S.I.B.	"	Short Standard Iron Bar 0.025 sq. by 0.610 long.
I.T.	"	Iron Tube.
C.C.	"	Cut Cross
⌖	"	Set
●	"	Found
KHM	"	K. McConnell, O.L.S.

C. E. DOTTERILL LTD.
ONTARIO LAND SURVEYOR
122 CAMBRIDGE AVENUE
TORONTO 461-0381